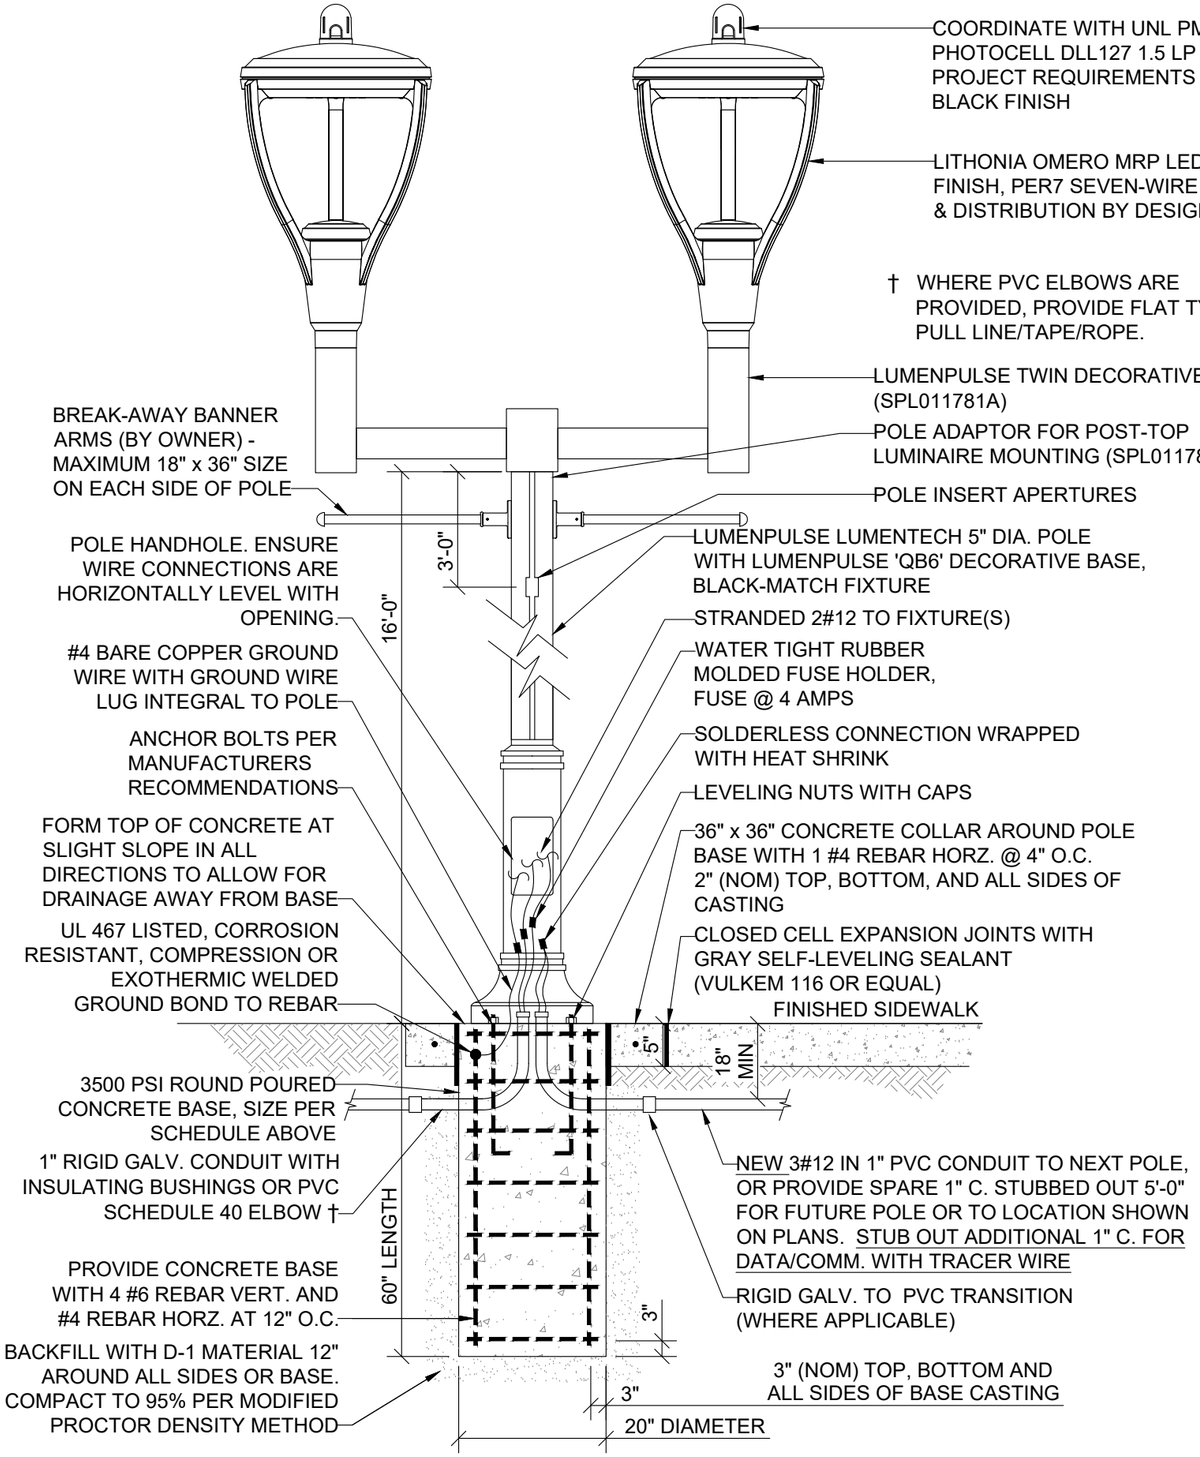

1 E1.01 PEDESTRIAN POLE 'C' DETAIL

SCALE: NO SCALE

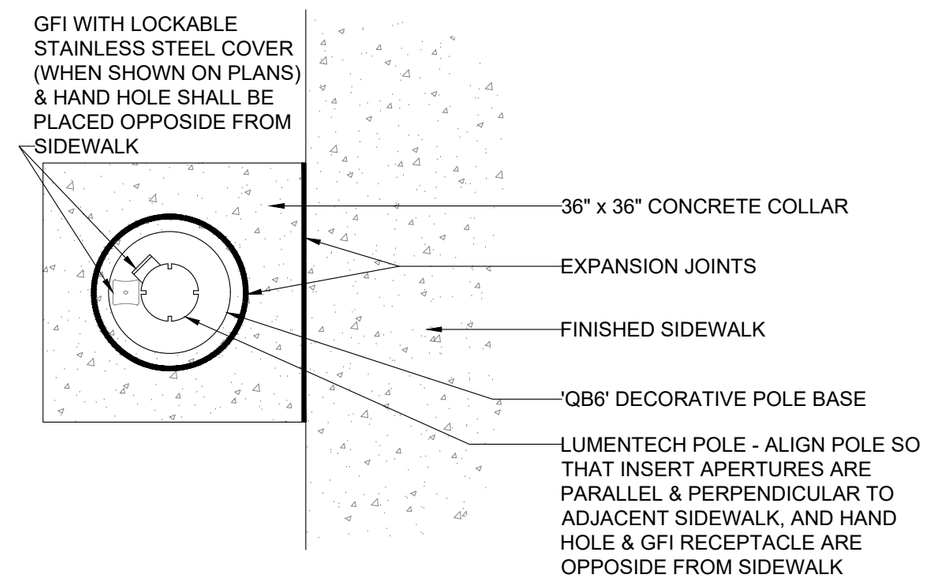

2 E1.01 PEDESTRIAN POLE 'C' PLAN DETAIL

SCALE: NO SCALE

University of Nebraska

Facilities, Planning & Capital Programs
Standard Detail

Detail No.: 26 56 00 - 04
Scale: N.T.S.
Date: July 2024

Detail Title: PEDESTRIAN POLE 'C' POLE BASE DETAIL